FOREVER REDWOOD

DIMENSIONS & DRAWINGS

Arched Thick Timber Pavilion

Arched Thick Timber Pavilion are available in lengths from 10' to 40' and widths from 8' to 24'.

We customize our Pergolas to suit your needs. Just tell us what size and options you want. Prior to building, we provide our customers with a detailed set of drawings based on their initial choices and sizes. Our drawing process is the perfect tool to show you every detail and dimension from multiple angles. It gives you the freedom to visualize each detail, making sure that everything is exactly as you'd like before we get the go-ahead to begin building. Drawings are emailed within 5 business days, and we'll revise your drawings as much as needed to make sure all detail and sizing issues are perfected prior to beginning construction.

Bottom to Top View Middle of Pavilion 2
Width View 3
Length View 4
Plan View 5
Drawing 5 6

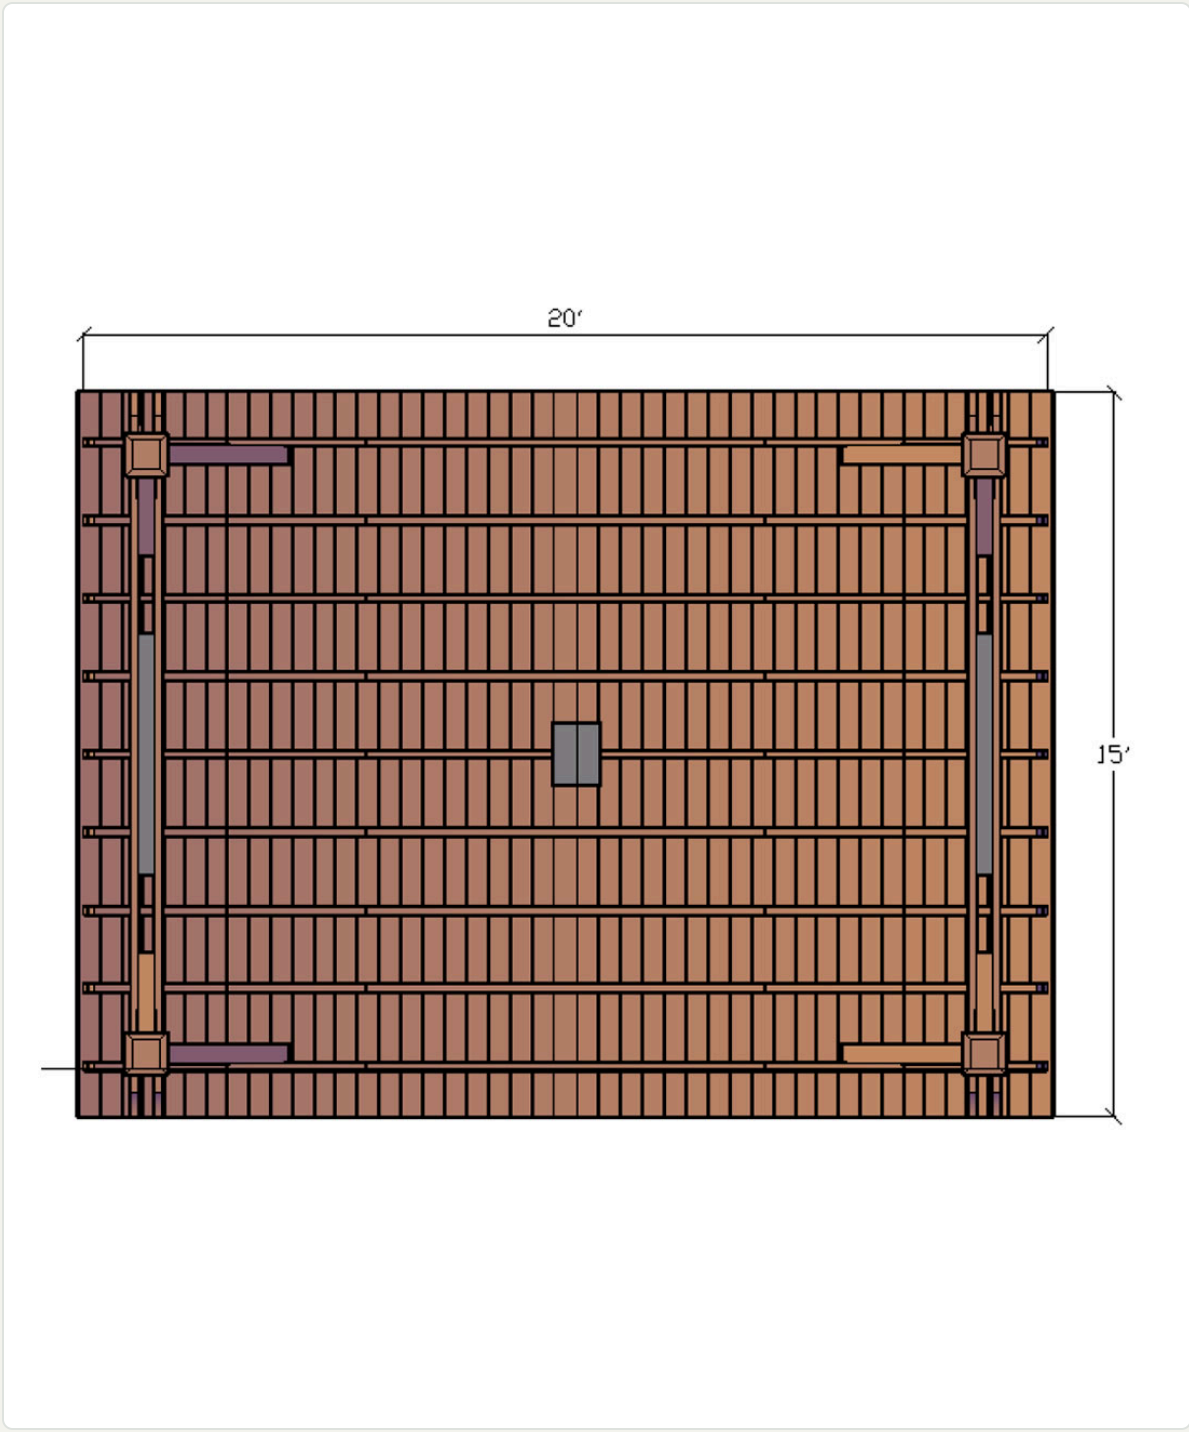

BOTTOM TO TOP VIEW MIDDLE OF PAVILION

BOTTOM TO TOP VIEW MIDDLE OF PAVILION

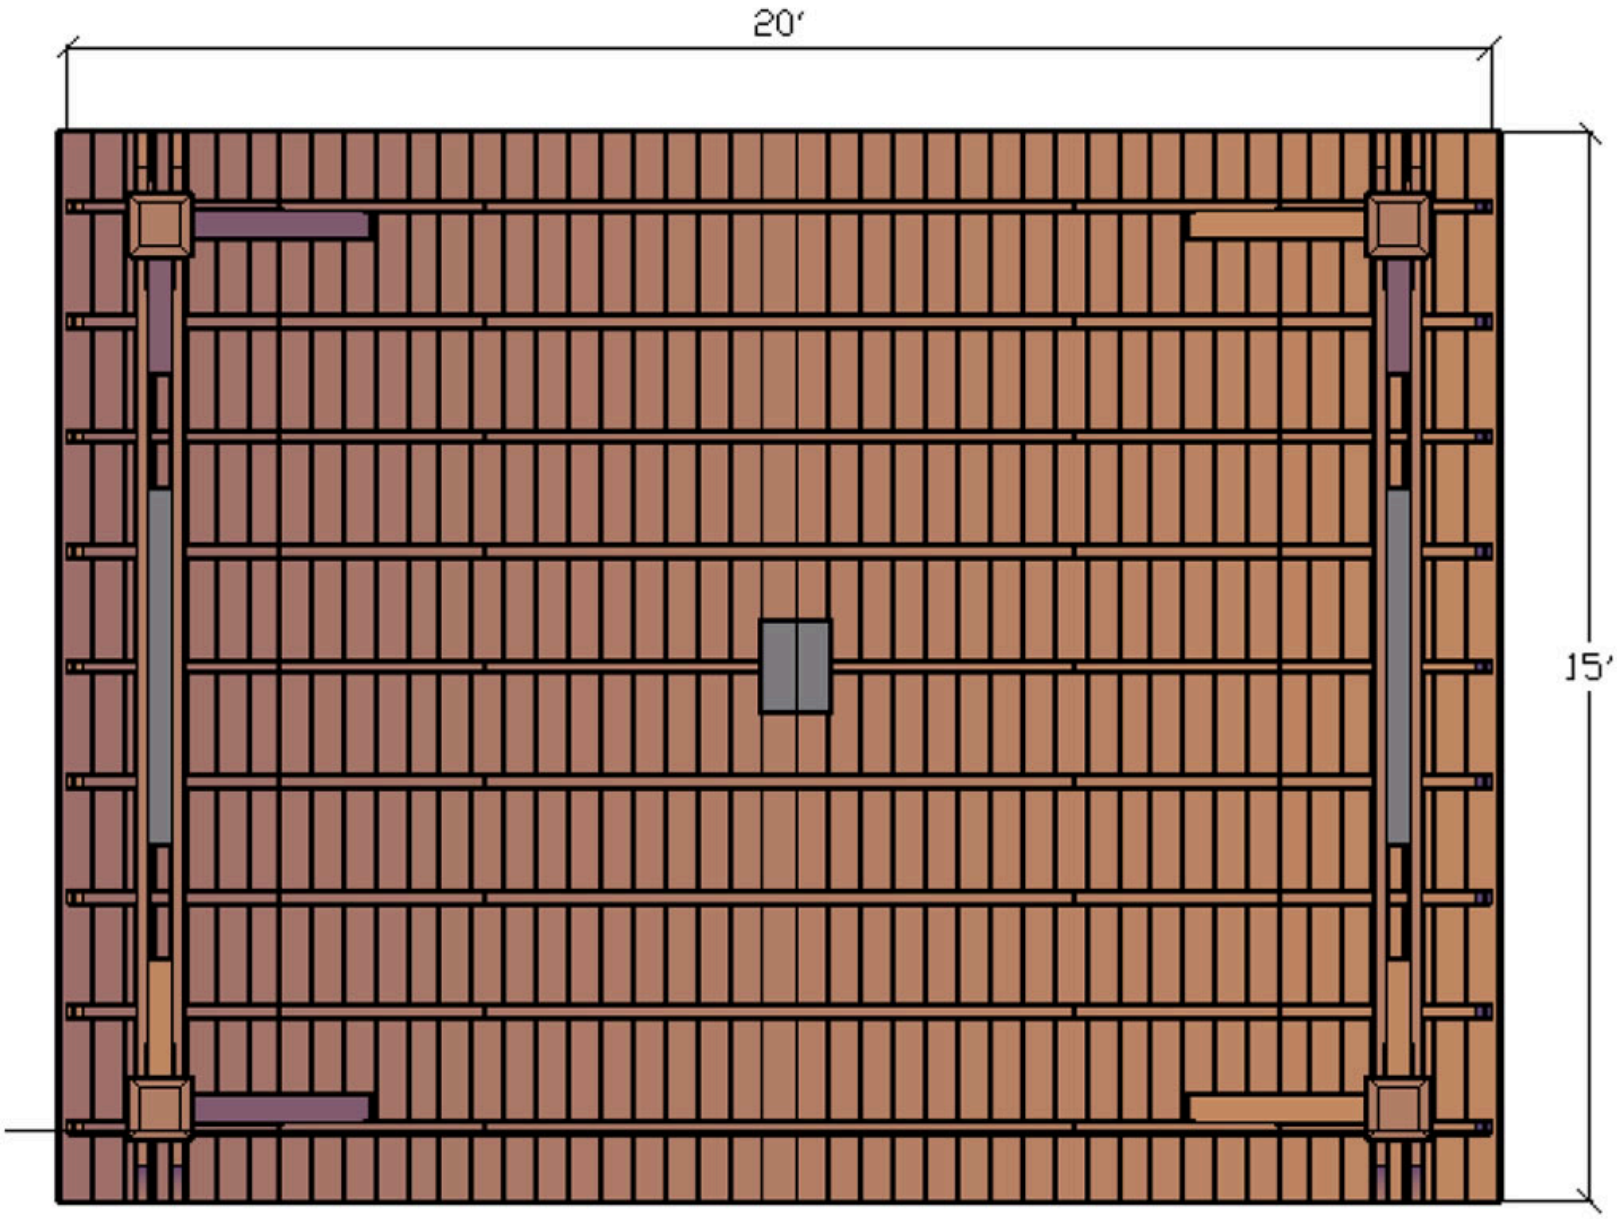

WIDTH VIEW

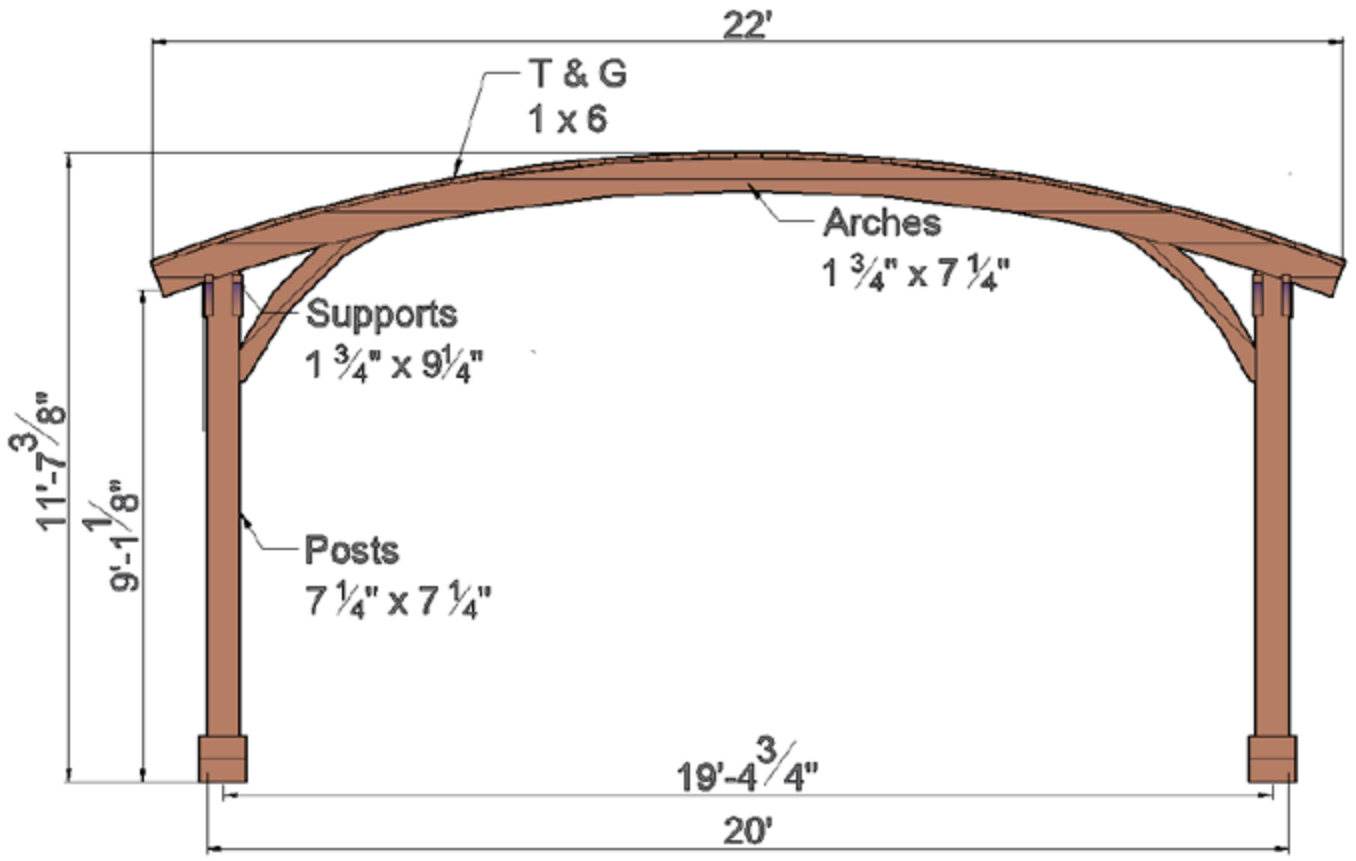
22'
T & G
1 x 6
Arches
1 3/4" x 7 1/4"
Supports
1 3/4" x 9 1/4"
11'-7 3/8"
9'-1 1/8"
Posts
7 1/4" x 7 1/4"
19'-4 3/4"
20'

LENGTH VIEW

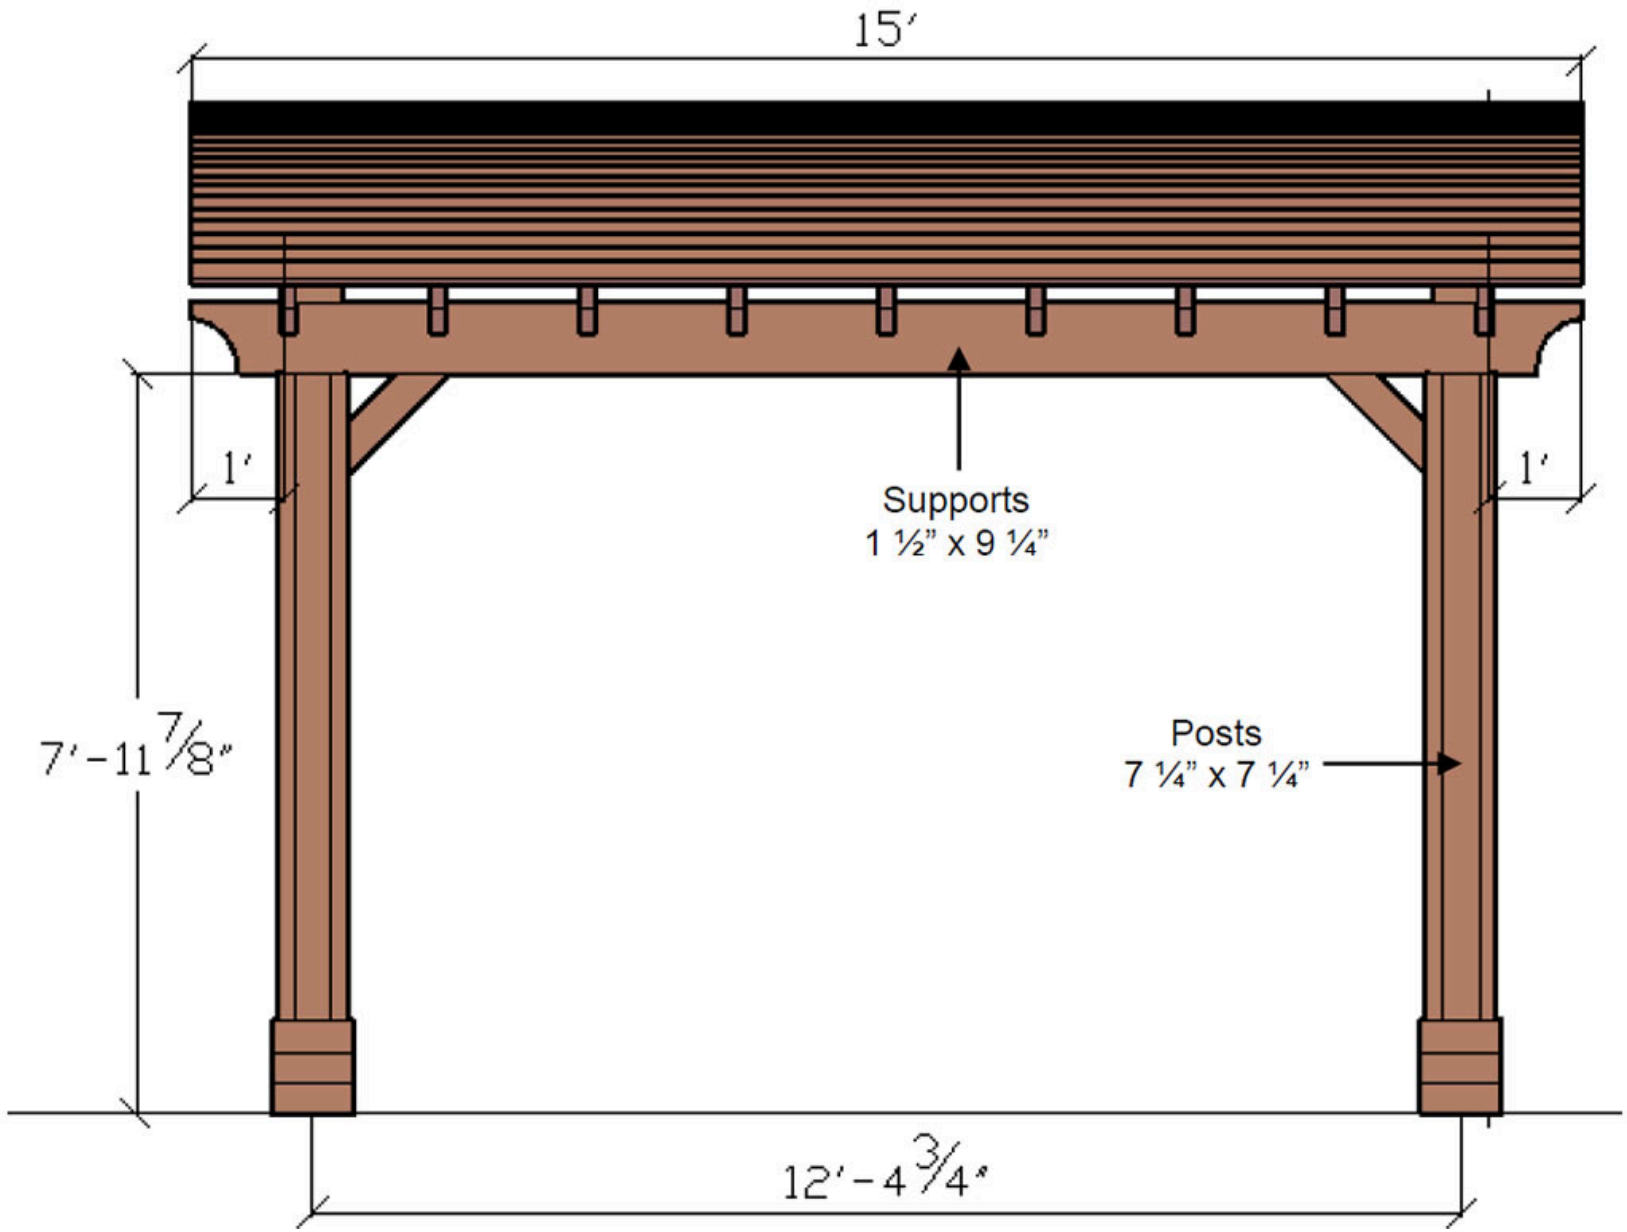

PLAN VIEW

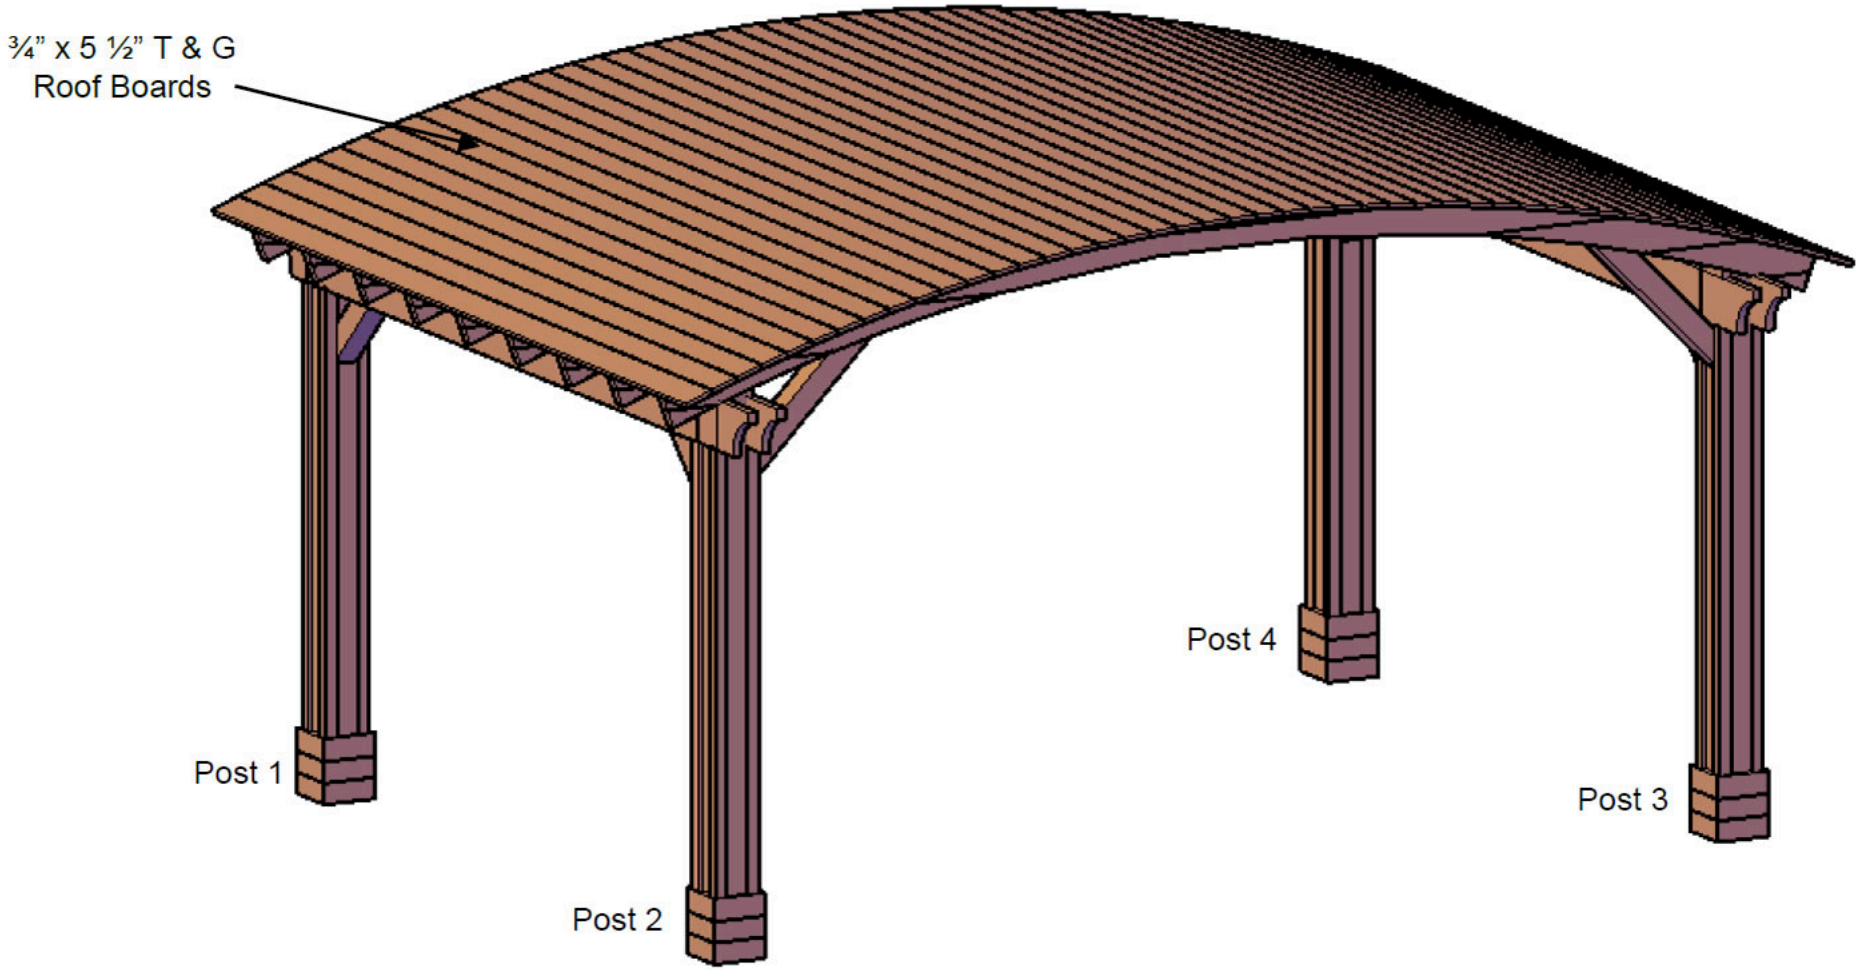

DRAWING 5

For additional long-term structural strength, we add solid timber blocking in-between the dual support timbers. With this blocking, the dual supports are in effect converted into one solid 7 1/4 inch x 6 1/2 inch timber. See the example drawing below:

