FOREVER REDWOOD

DIMENSIONS & DRAWINGS

Illuminati Porch Pavilion

The Illuminati Pavilion Kit is available in lengths from 10' to 30' and widths from 8' to 20'. The length and width are the overall roof measurements. The standard roof overhang is 12".

Front View	2
Top View	3
Side View	4
Isometrical View	5
Drawing 5	6

foreverredwood.com · (866) 332-2403



ISOMETRICAL VIEW

FRONT VIEW

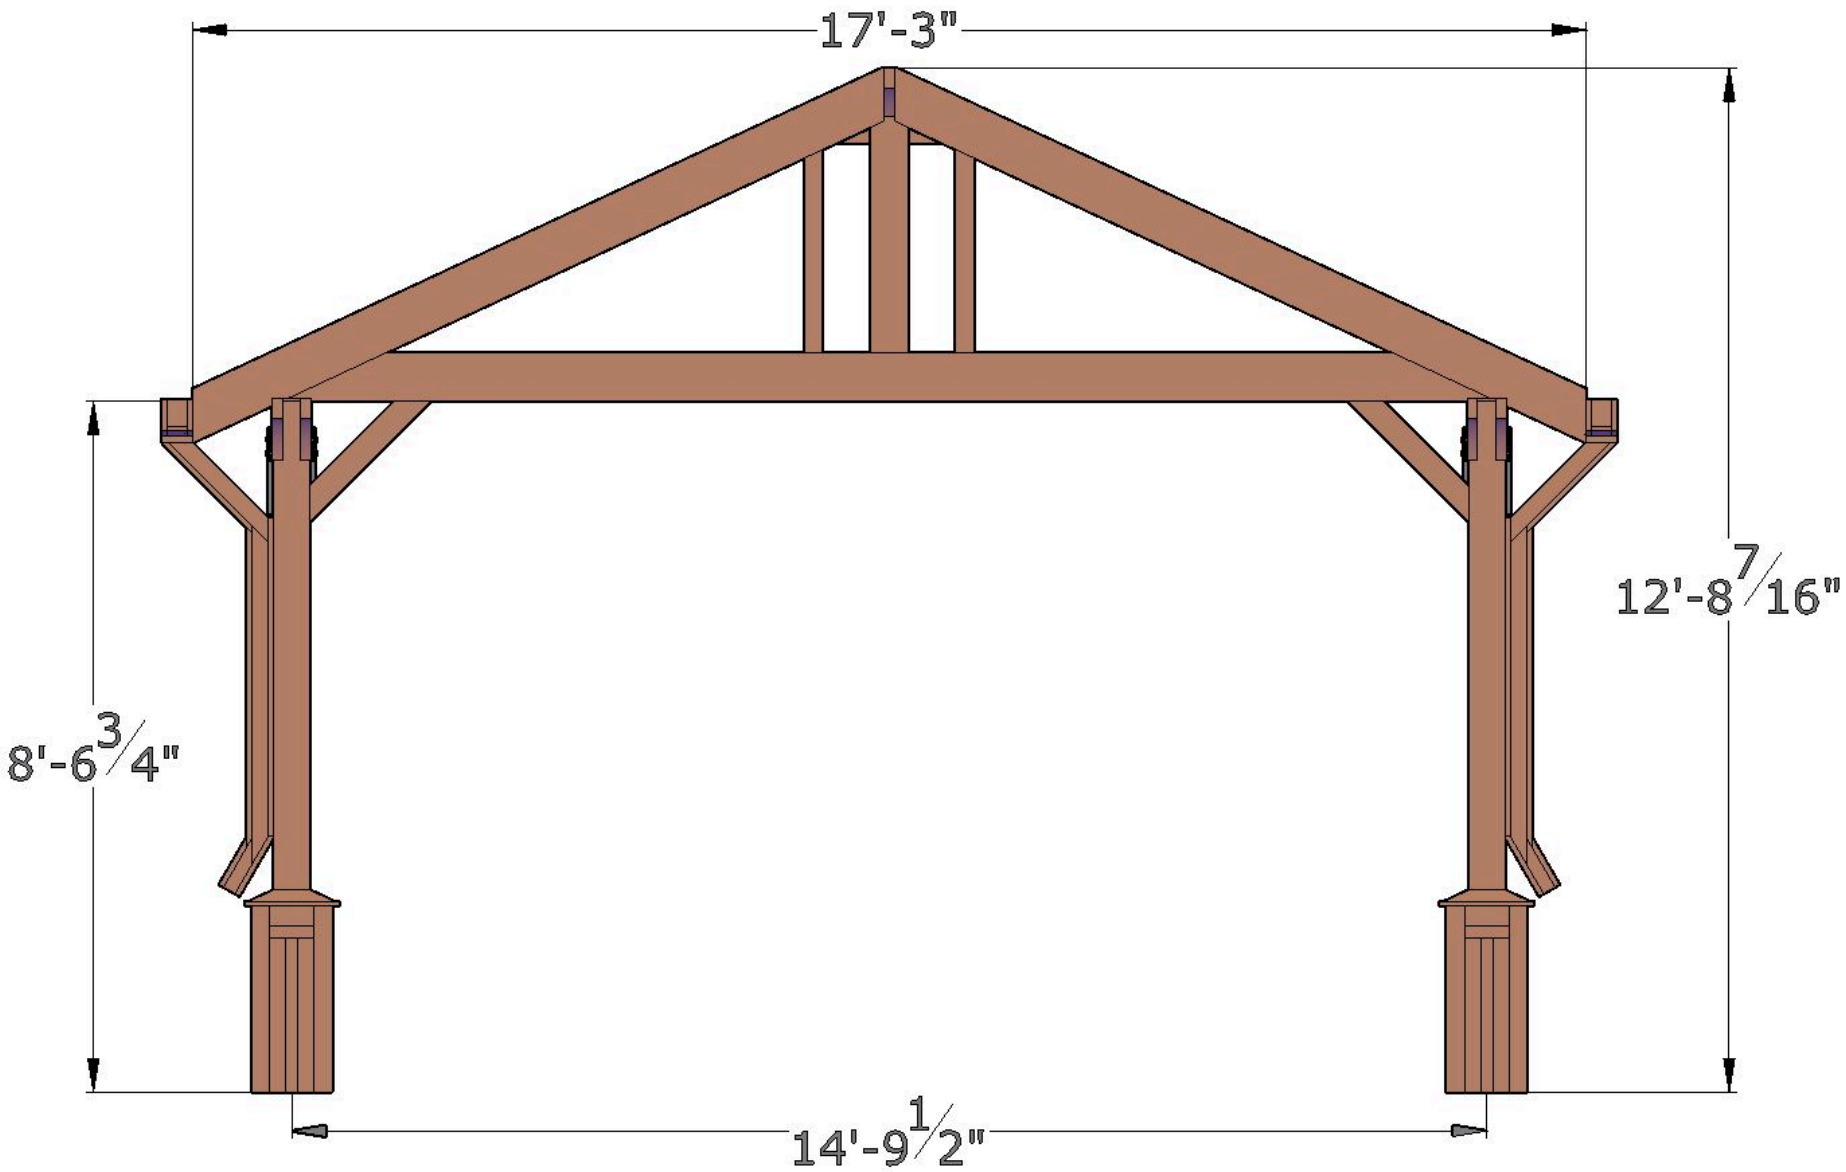

TOP VIEW

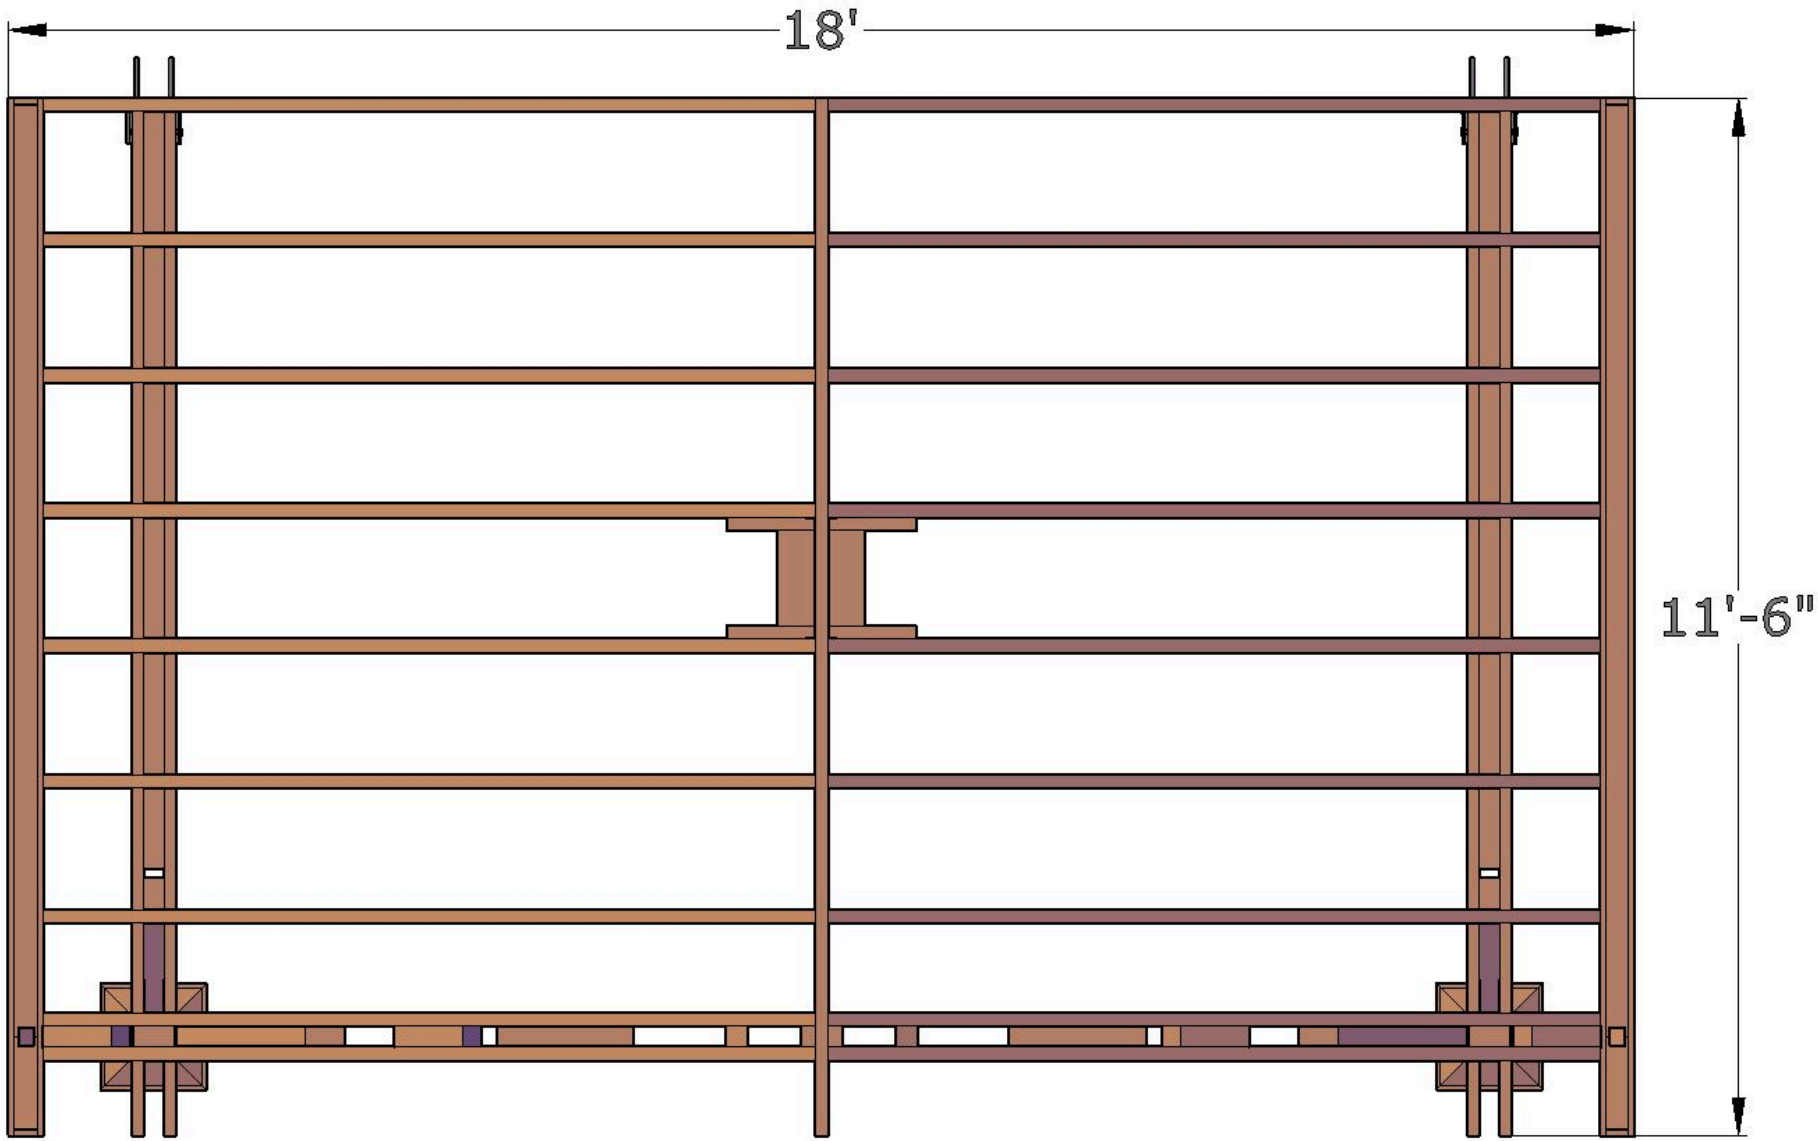

SIDE VIEW

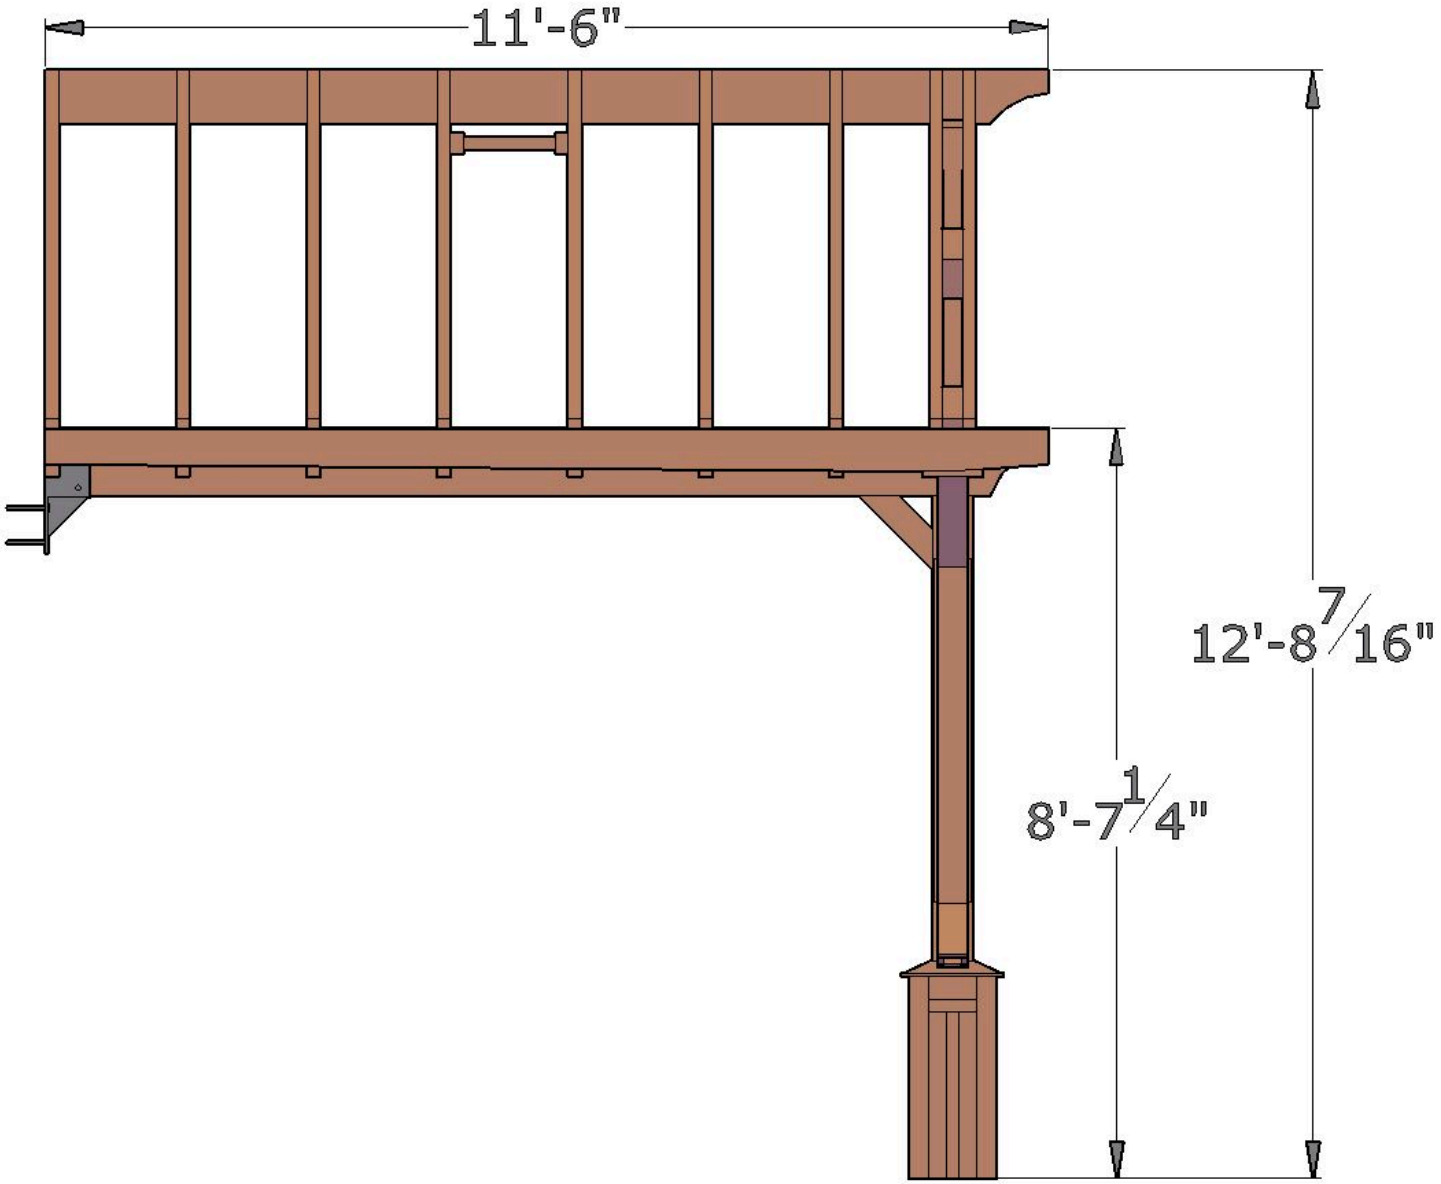

ISOMETRICAL VIEW

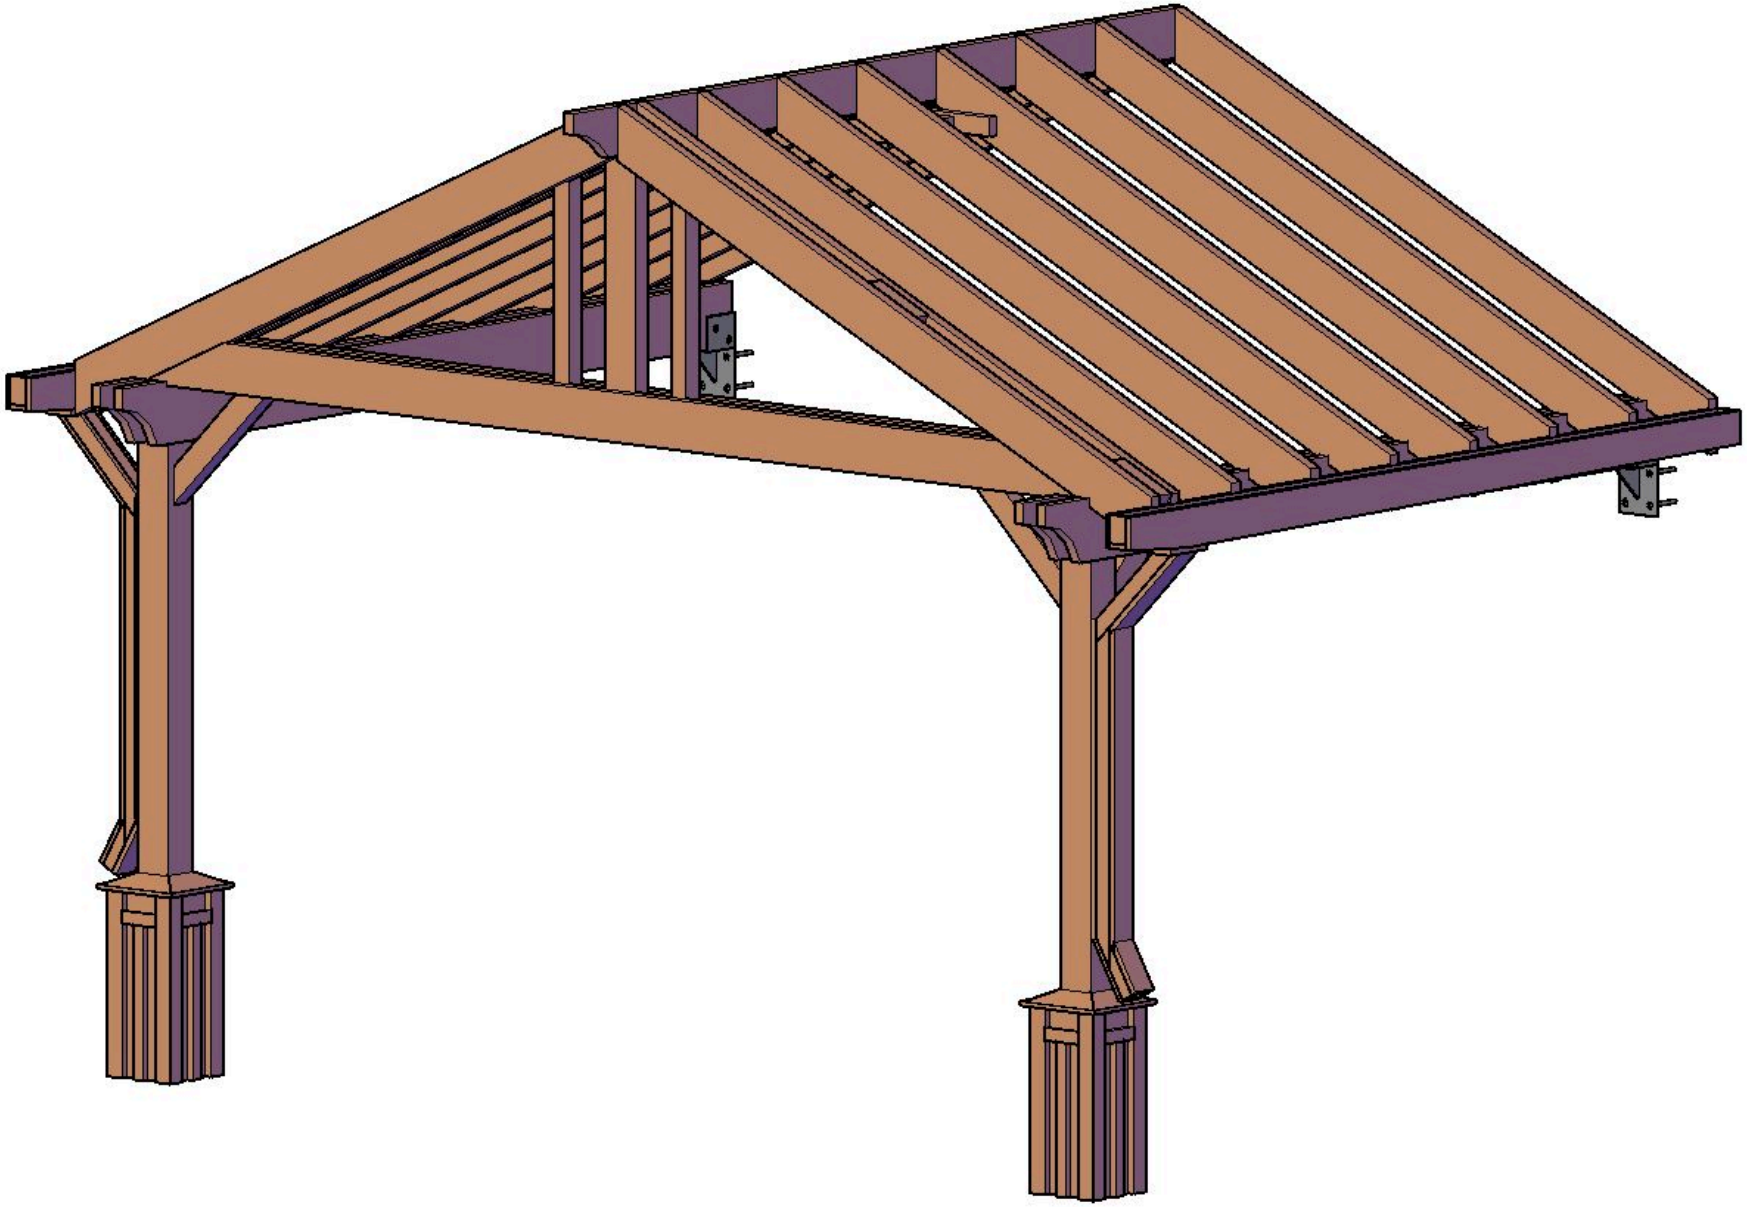

DRAWING 5

For additional long-term structural strength, we add solid timber blocking in-between the dual support timbers as shown in the drawing below. With this blocking, the dual supports are in effect converted into one solid 7 1/4 inch x 6 1/2 inch timber as shown below:

