FOREVER REDWOOD

DIMENSIONS & DRAWINGS

Palo Alto Backyard Cabin

The Palo Alto Backyard Cabin is available from 10' to 24' Length and Width. The Length and Width are the overall wall measurements. The standard roof overhang beyond the walls is 12".

The standard insulation we ship with the Palo Alto Cabins is R-19 and the standard vapor barrier is 5mm thick. We can upgrade the insulation during the design phase of your order to R-30 or whatever your local climate needs. You will only have to pay the difference in materials cost.

Each cabin is custom in some way and we encourage you to make it your own. The standard walls are built with 5 1/2" thick studs so you can add thicker insulation as needed. We can go thicker also if you wish. It is just one more variable you can adjust during design.

Front View - Deck Option 2
Side View - Deck Option 3
Front View - Deck & Porch Option 4
Side View - Deck & Porch Option 5
The Palo Alto Pitch Specs with out Porch & Skylight 6

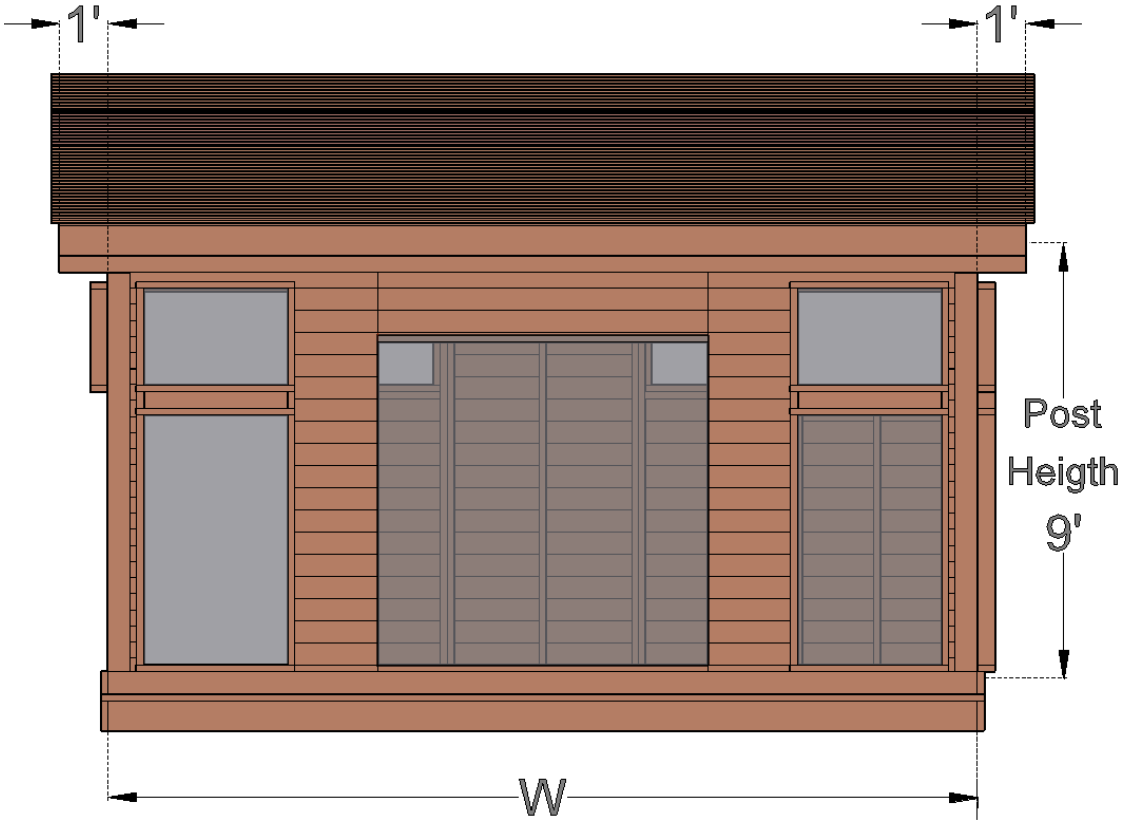

FRONT VIEW - DECK OPTION

FRONT VIEW - DECK OPTION

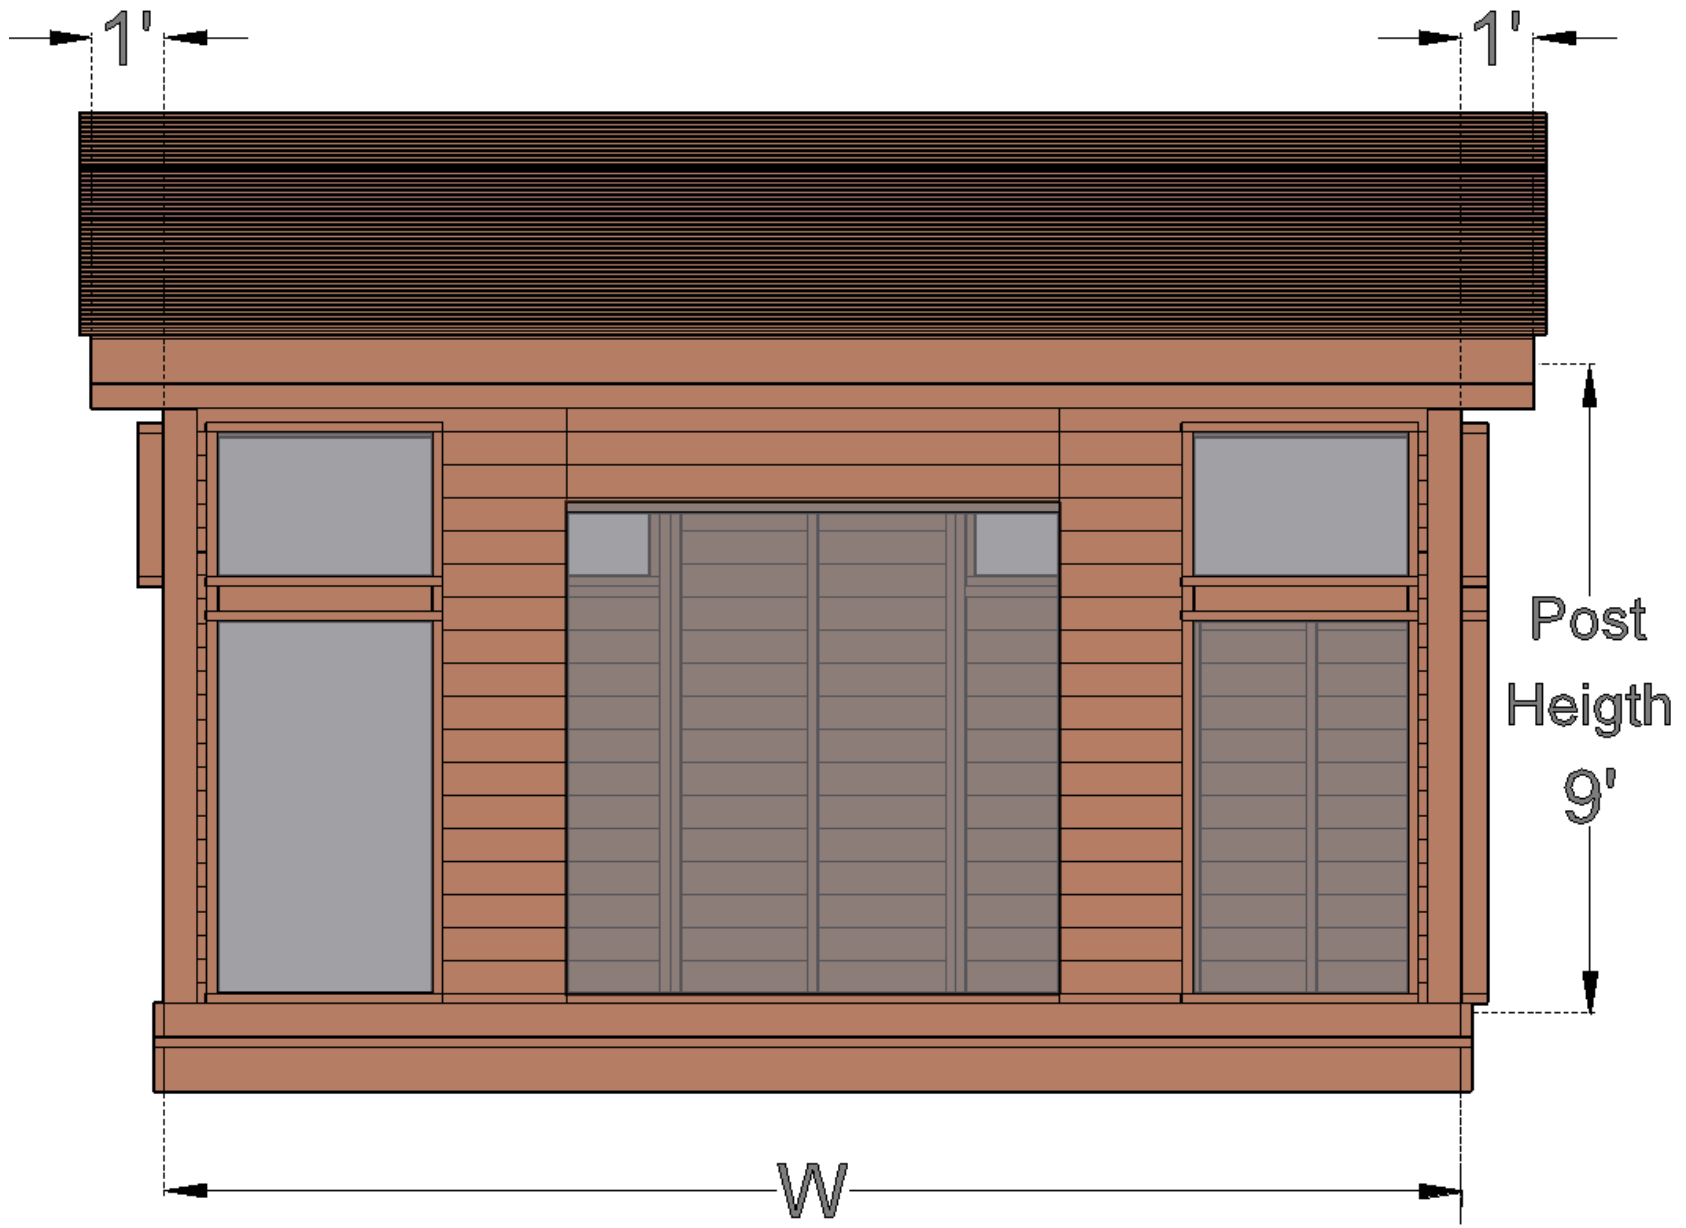

SIDE VIEW - DECK OPTION

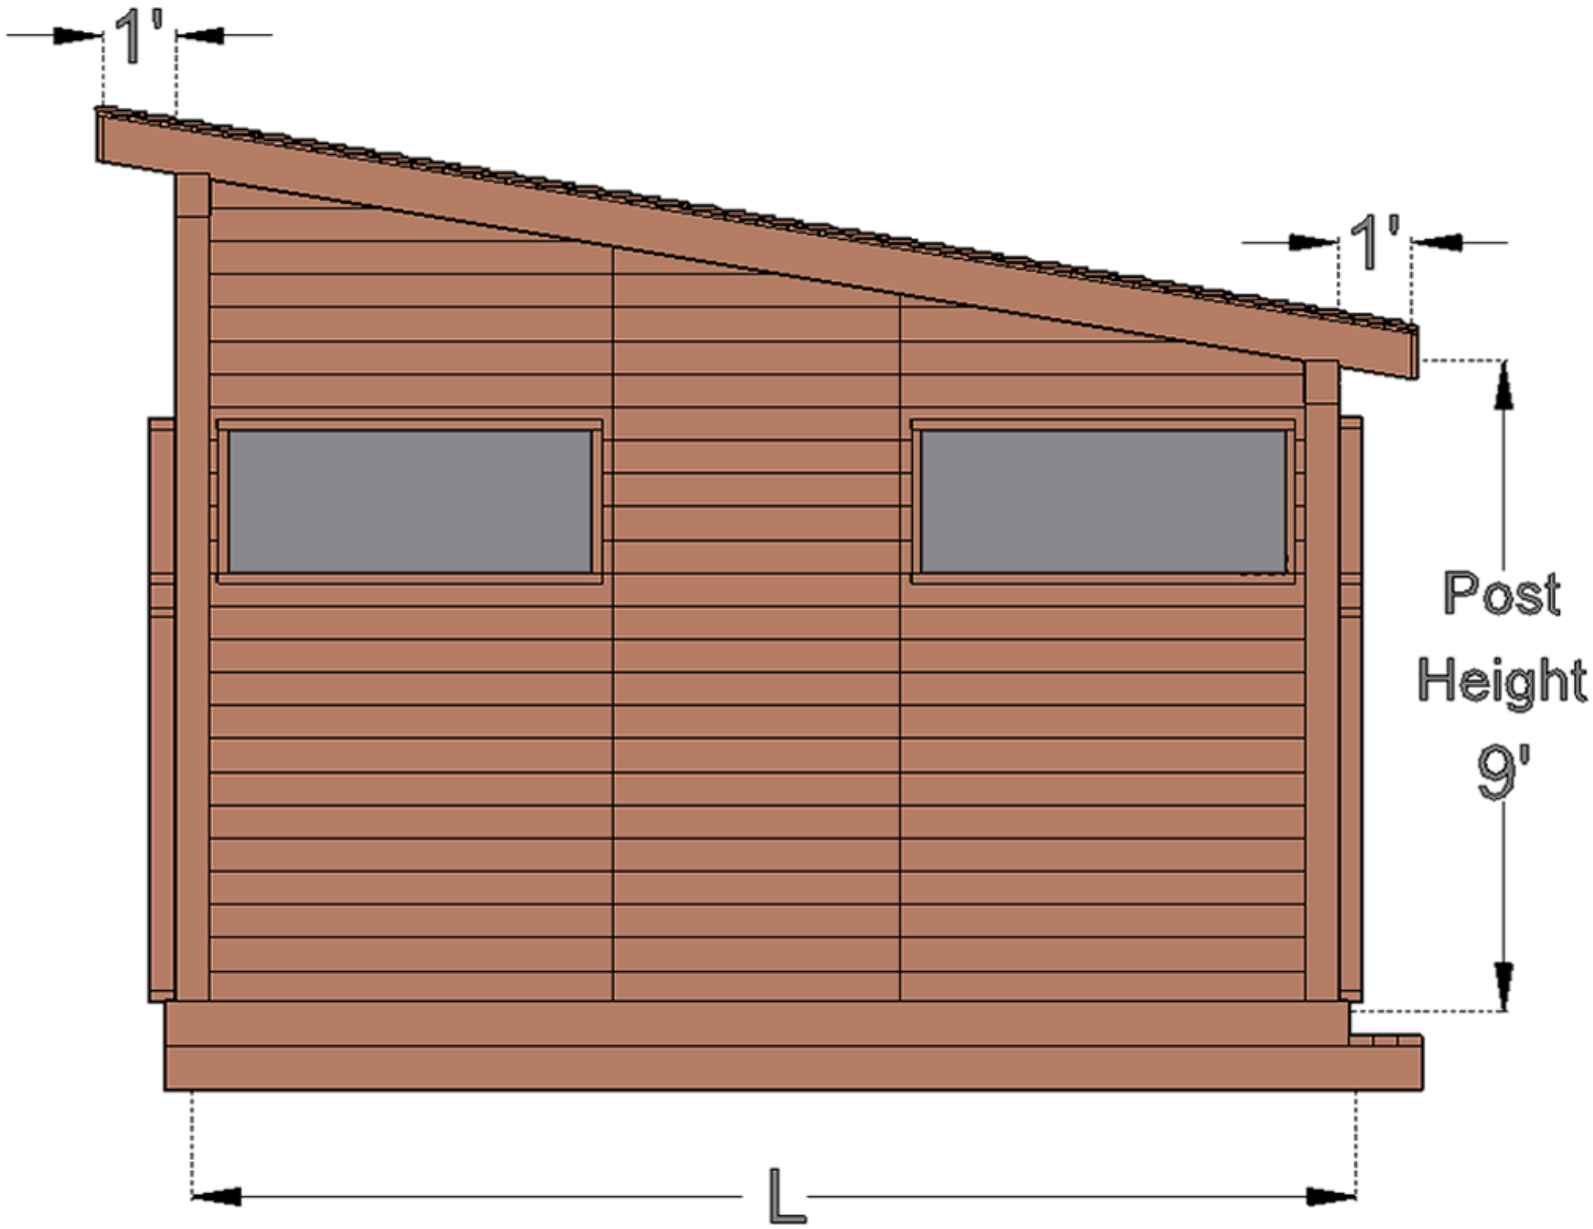

FRONT VIEW - DECK & PORCH OPTION

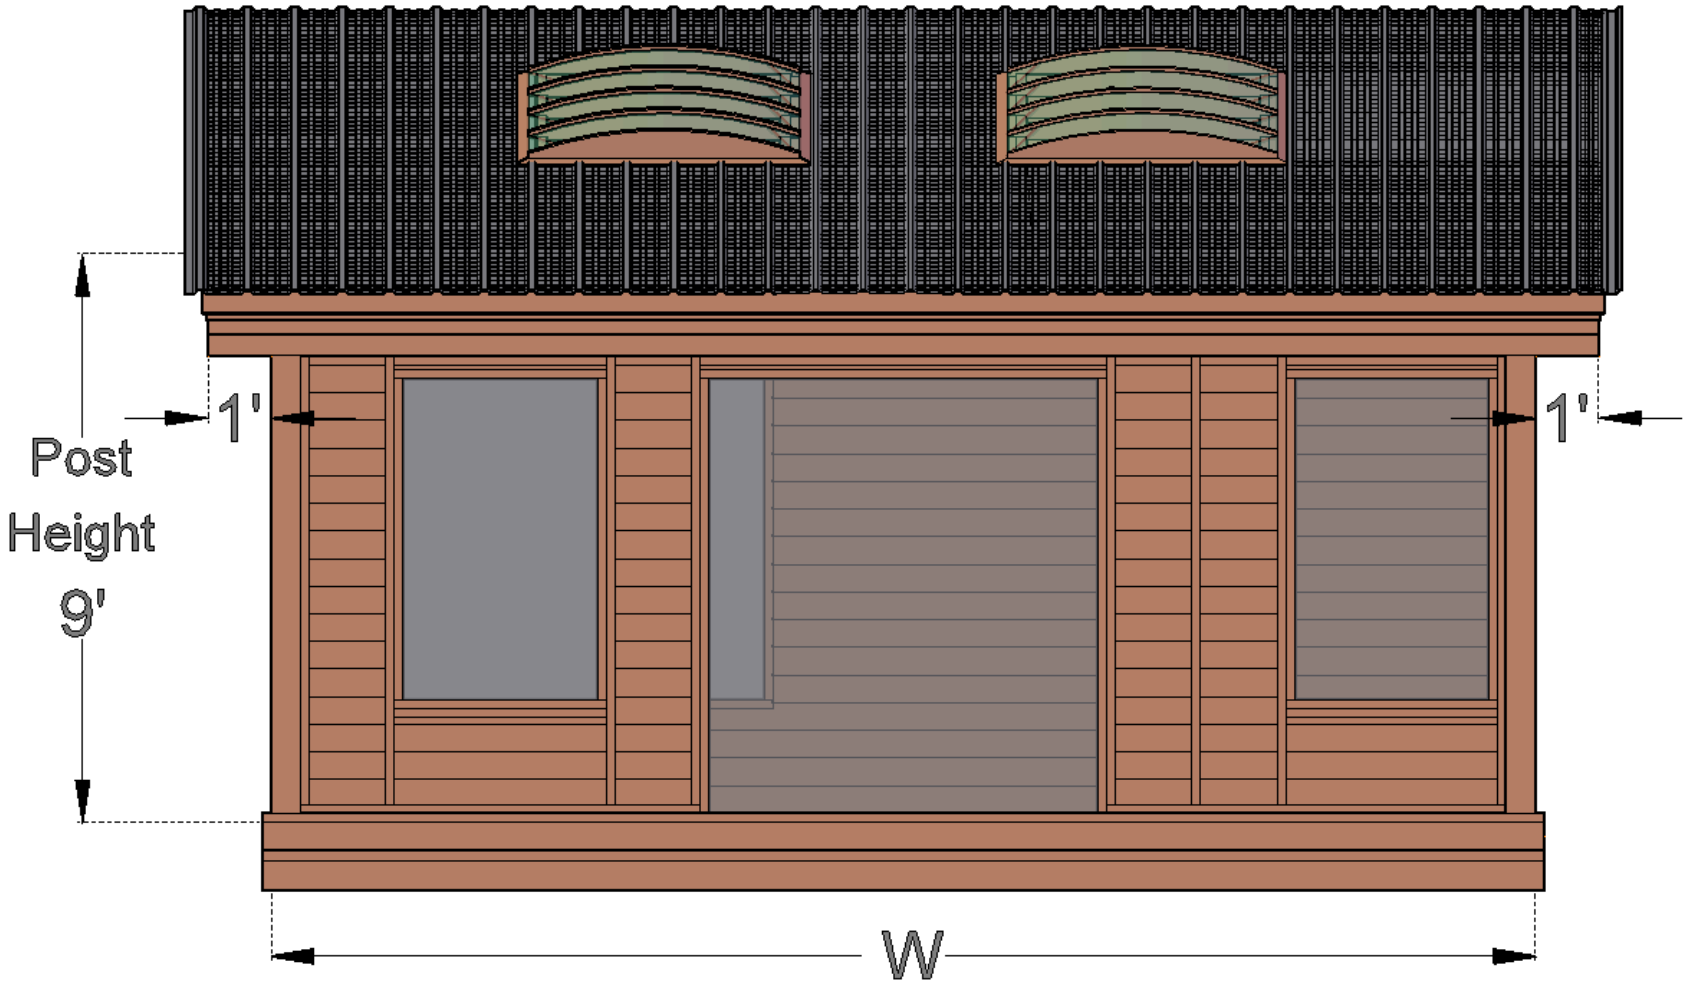

SIDE VIEW - DECK & PORCH OPTION

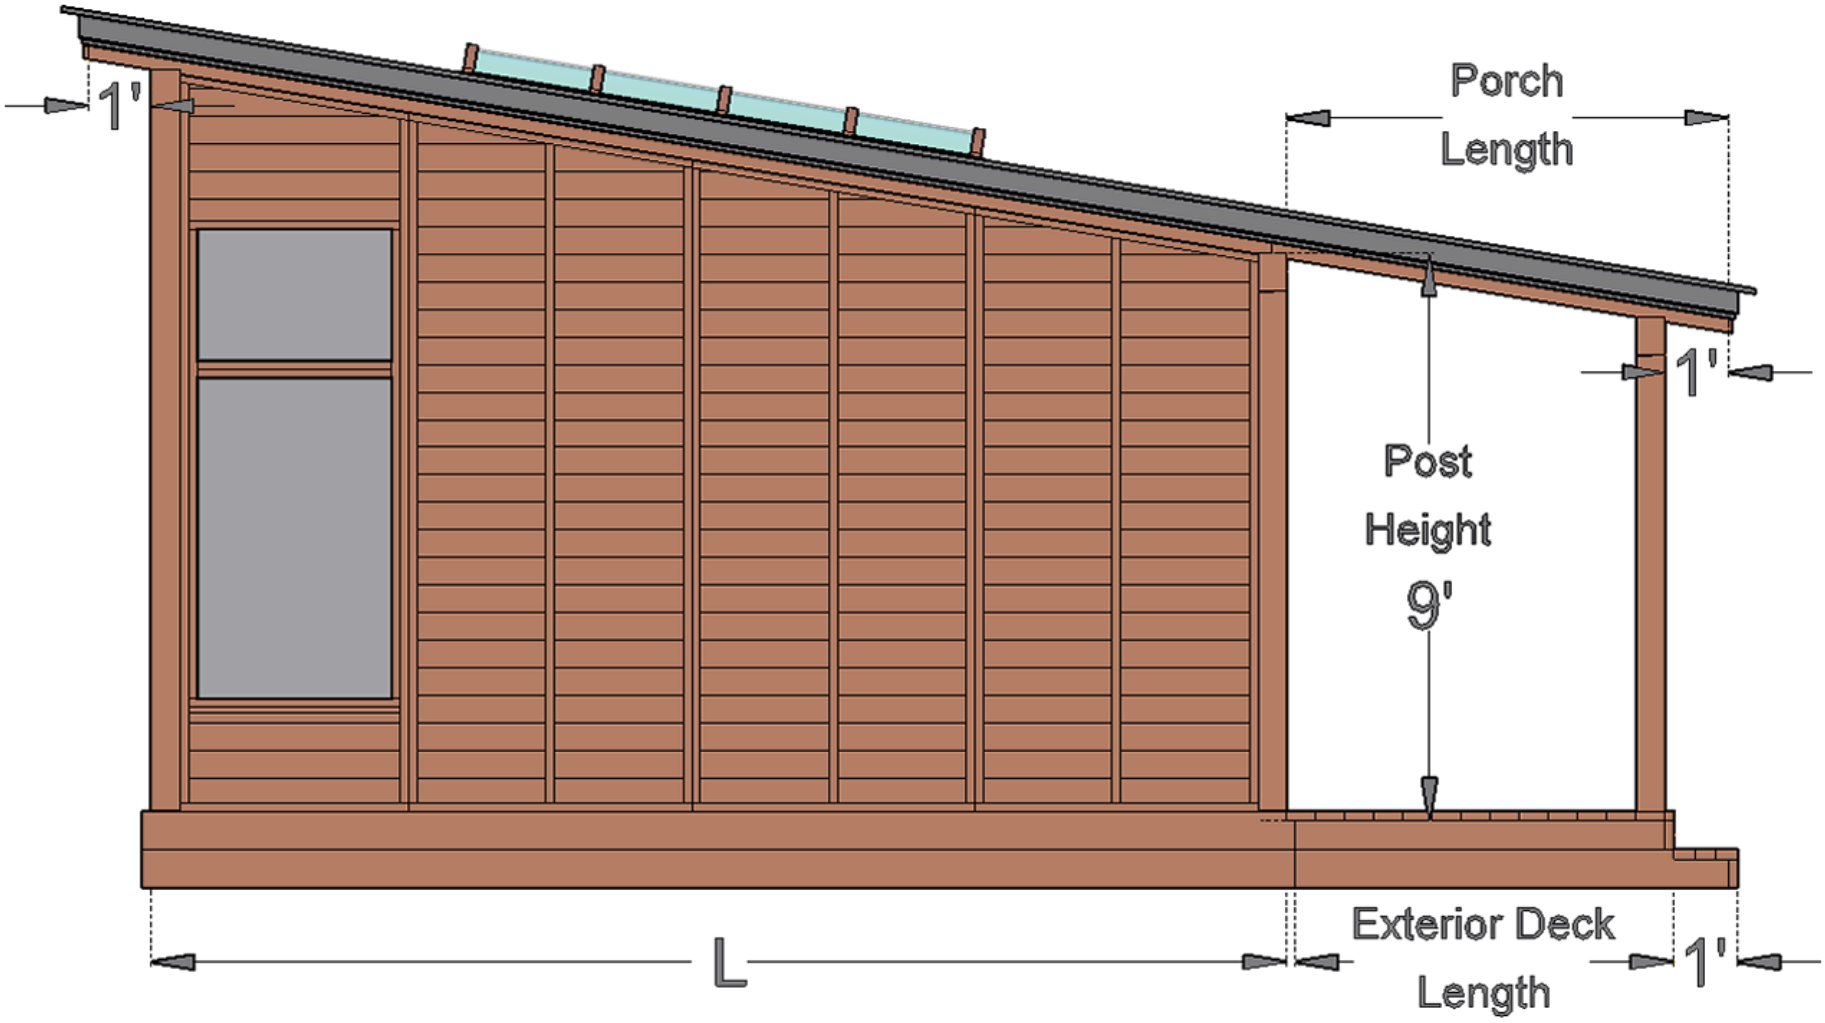

THE PALO ALTO PITCH SPECS WITH OUT PORCH & SKYLIGHT

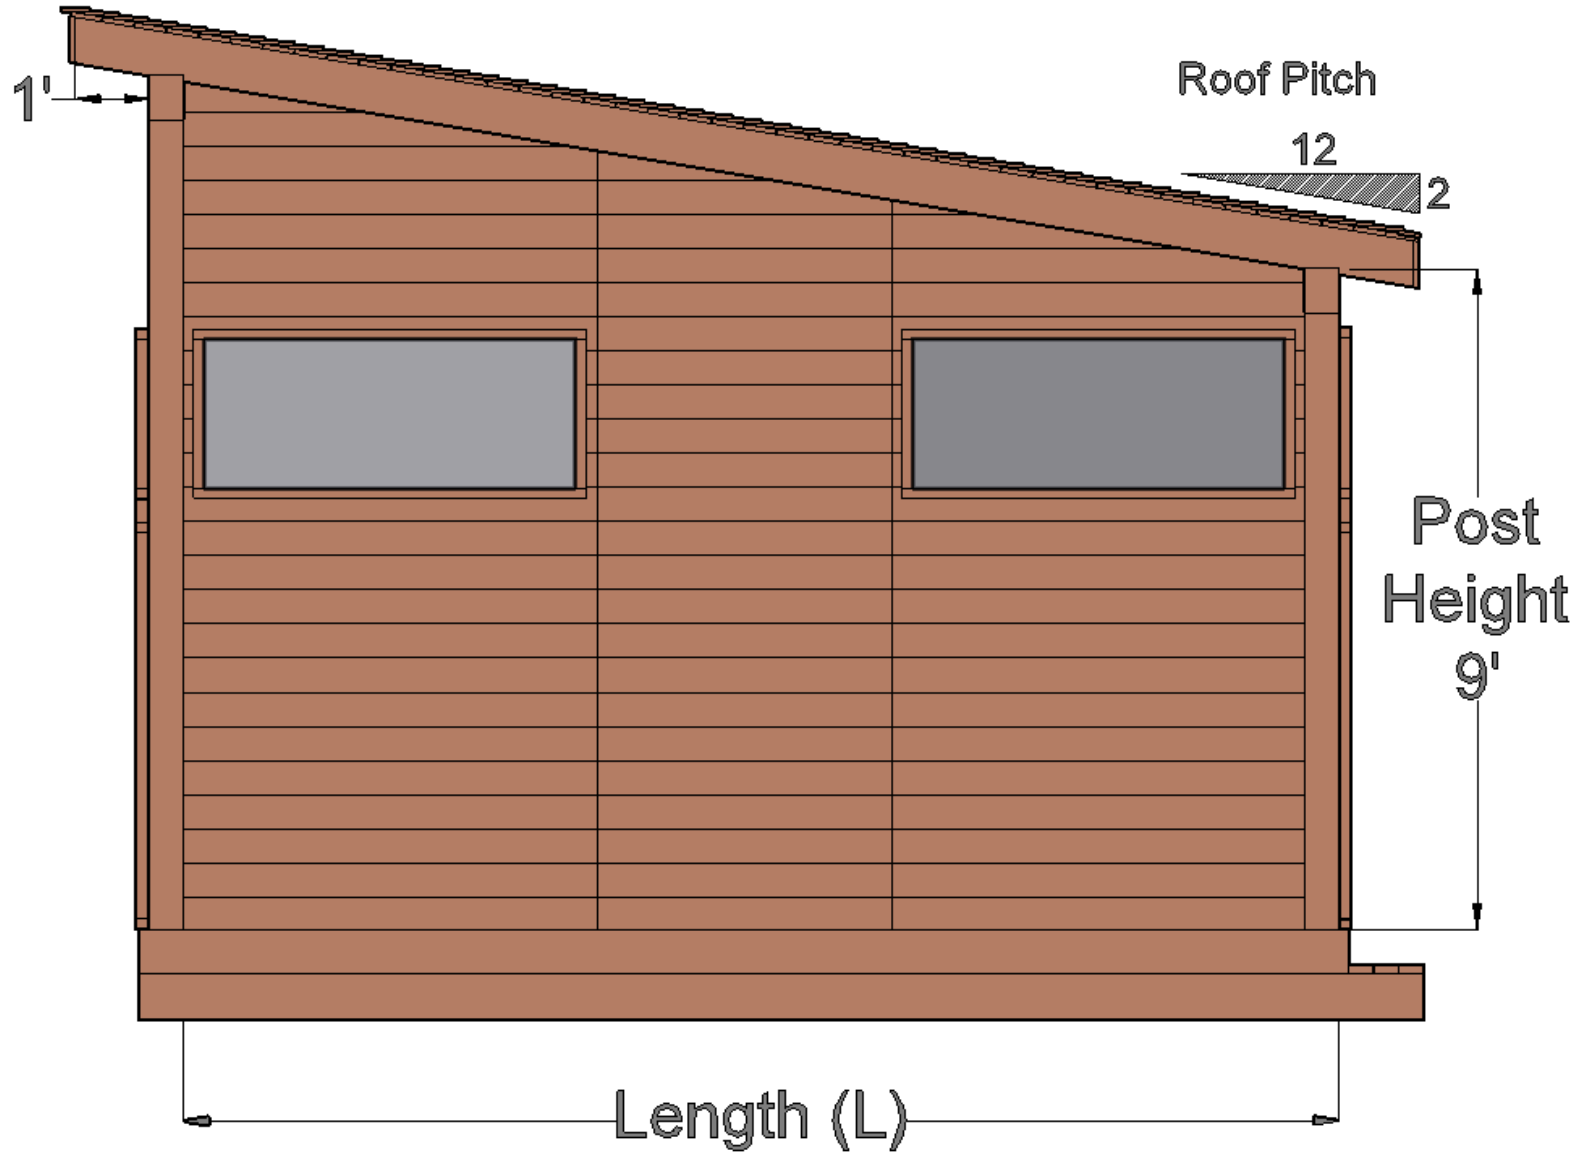

THE PALO ALTO PITCH SPECS WITH PORCH & SKYLIGHT

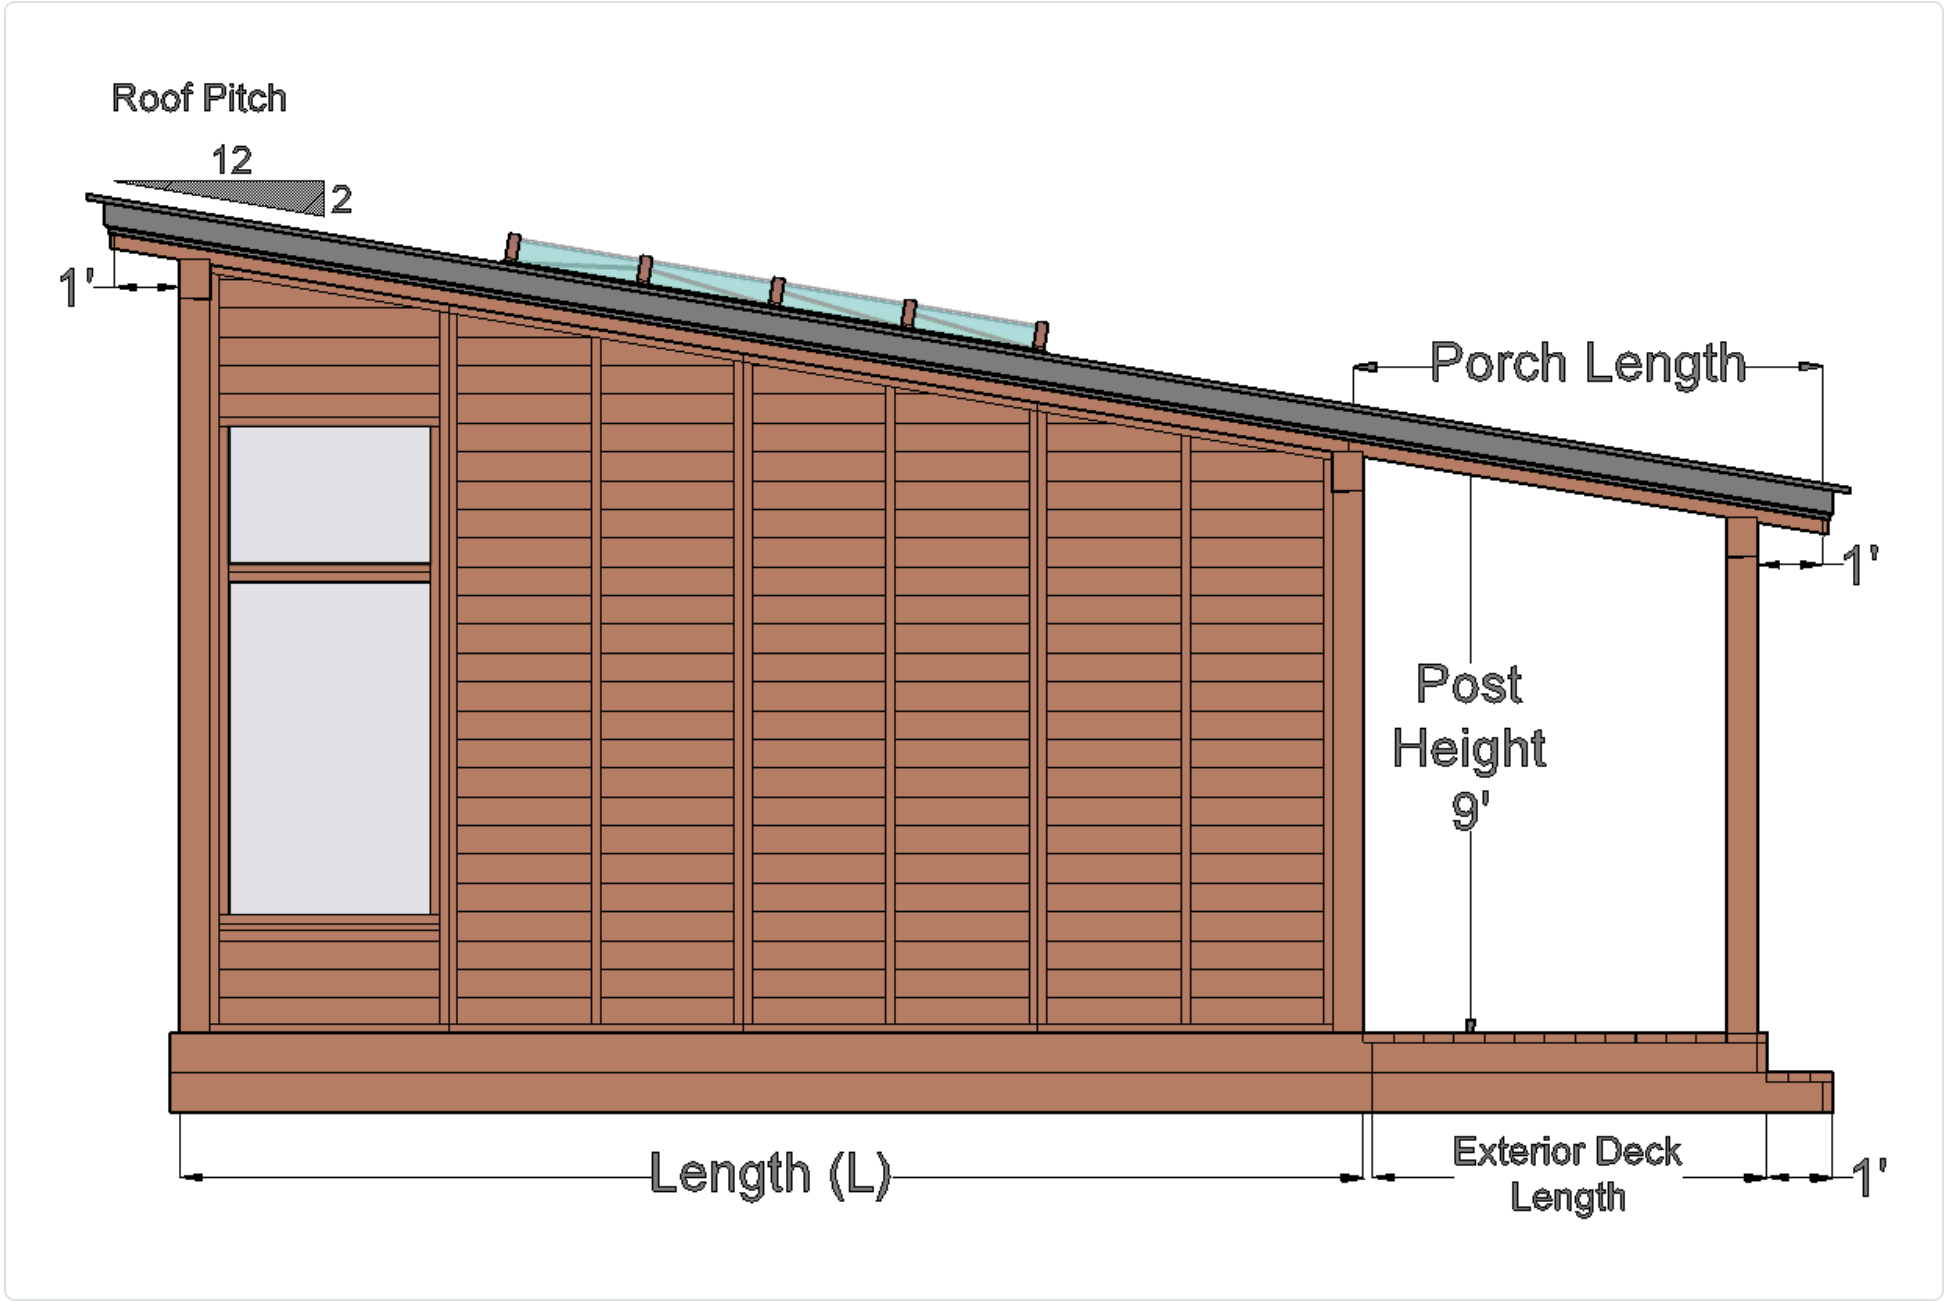

MEASUREMENTS

POST MEASUREMENTS		
Length	**Post Height (Front)**	**Tallest Post Height (Back)**
14 ft	9 ft	11 ft
16 ft	9 ft	11.5 ft
18 ft	9 ft	12 ft
20 ft	9 ft	12.5 ft